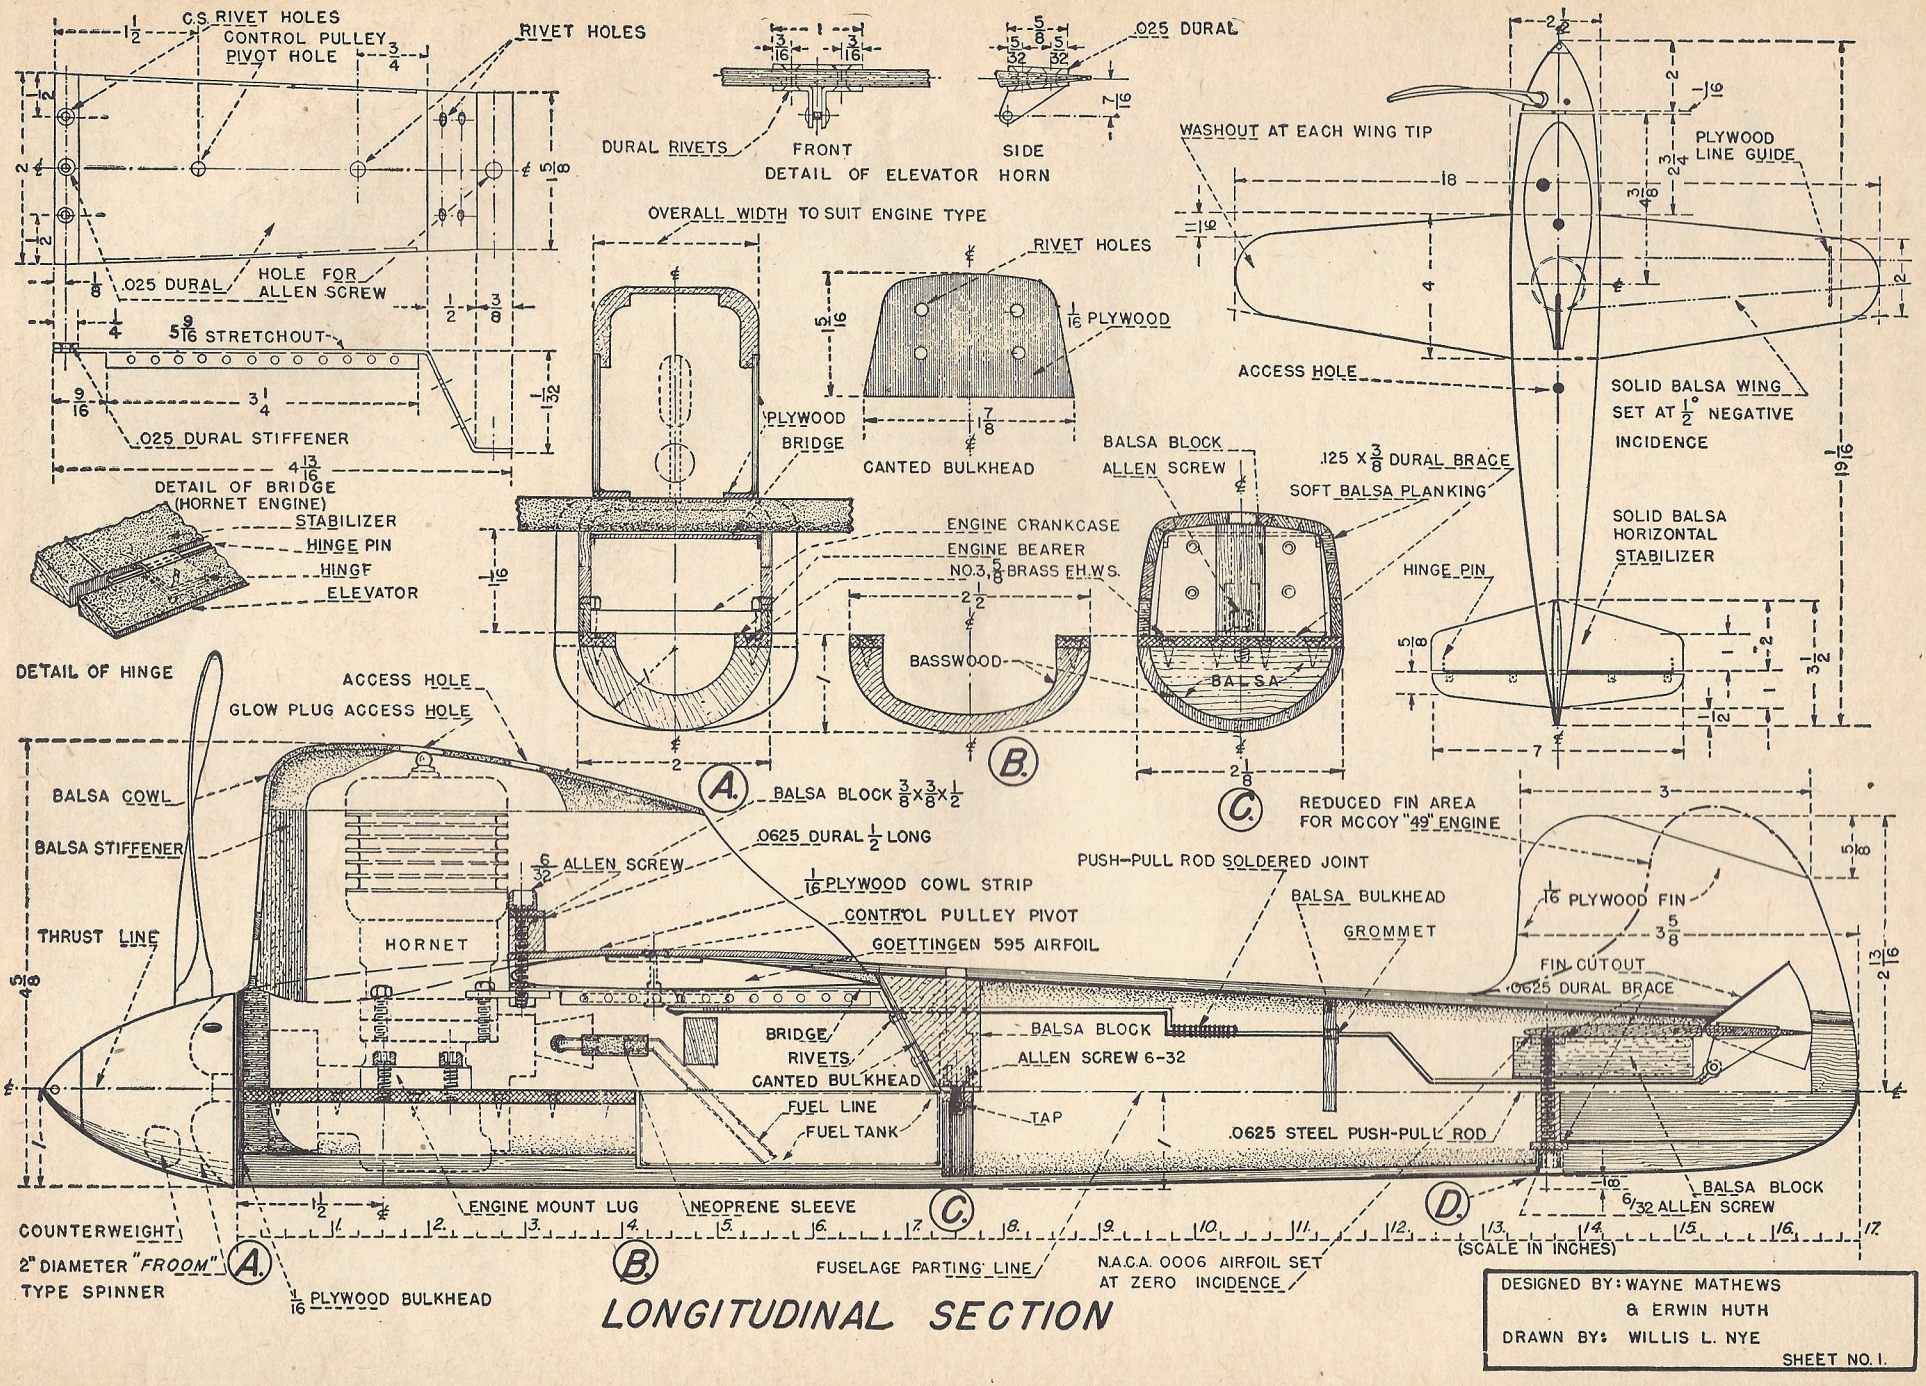


# LONGITUDINAL SECTION

DESIGNED BY: WAYNE MATHEWS & ERWIN HUTH
DRAWN BY: WILLIS L. NYE
SHEET NO. 1.